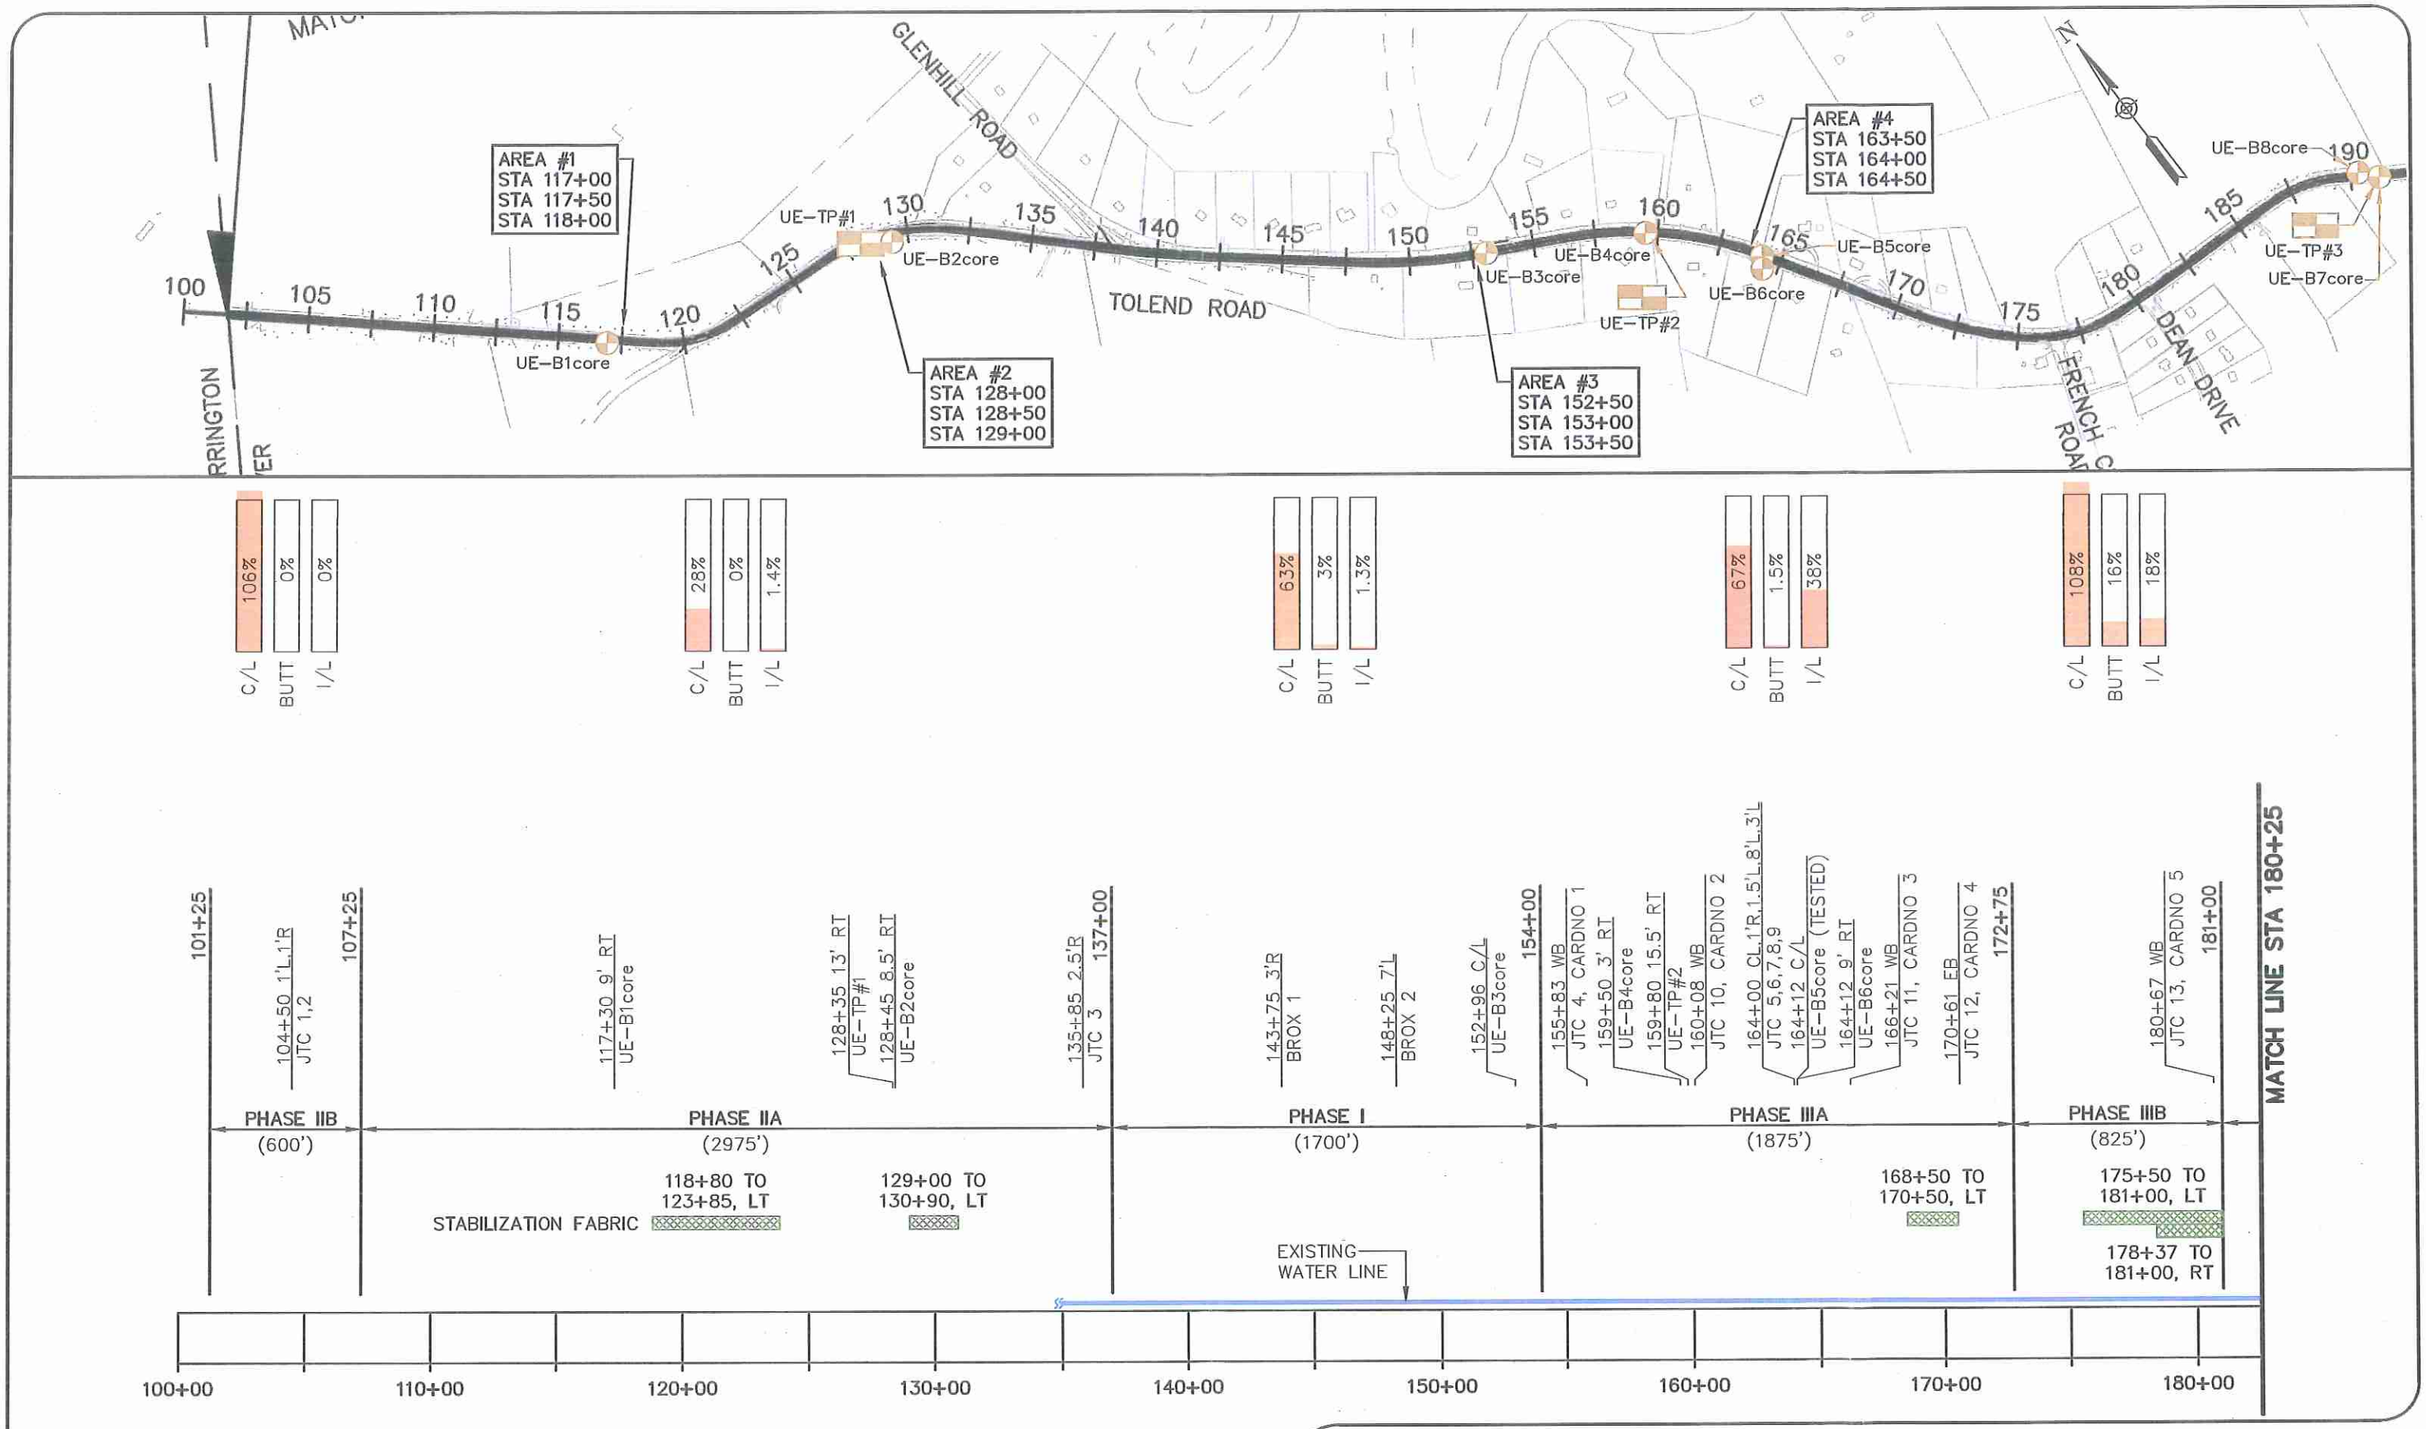

DATE			
11/25/14	UNDERWOOD engineers 25 Vaughan Mall, Portsmouth, N.H. 03801 Tel. 603-436-6192 Fax. 603-431-4733	WORK PLAN TOLEND ROAD PEER REVIEW CITY OF DOVER DOVER, NEW HAMPSHIRE	FIG.
PROJECT 1876			1

DATE			FIG.
11/25/14	UNDERWOOD engineers	WORK PLAN TOLEND ROAD PEER REVIEW CITY OF DOVER DOVER, NEW HAMPSHIRE	2
PROJECT 1876	25 Vaughan Mall, Portsmouth, N.H. 03801 Tel. 603-436-6192 Fax. 603-431-4733		