DOVER 15402

BRIDGE REPLACEMENT PROJECT

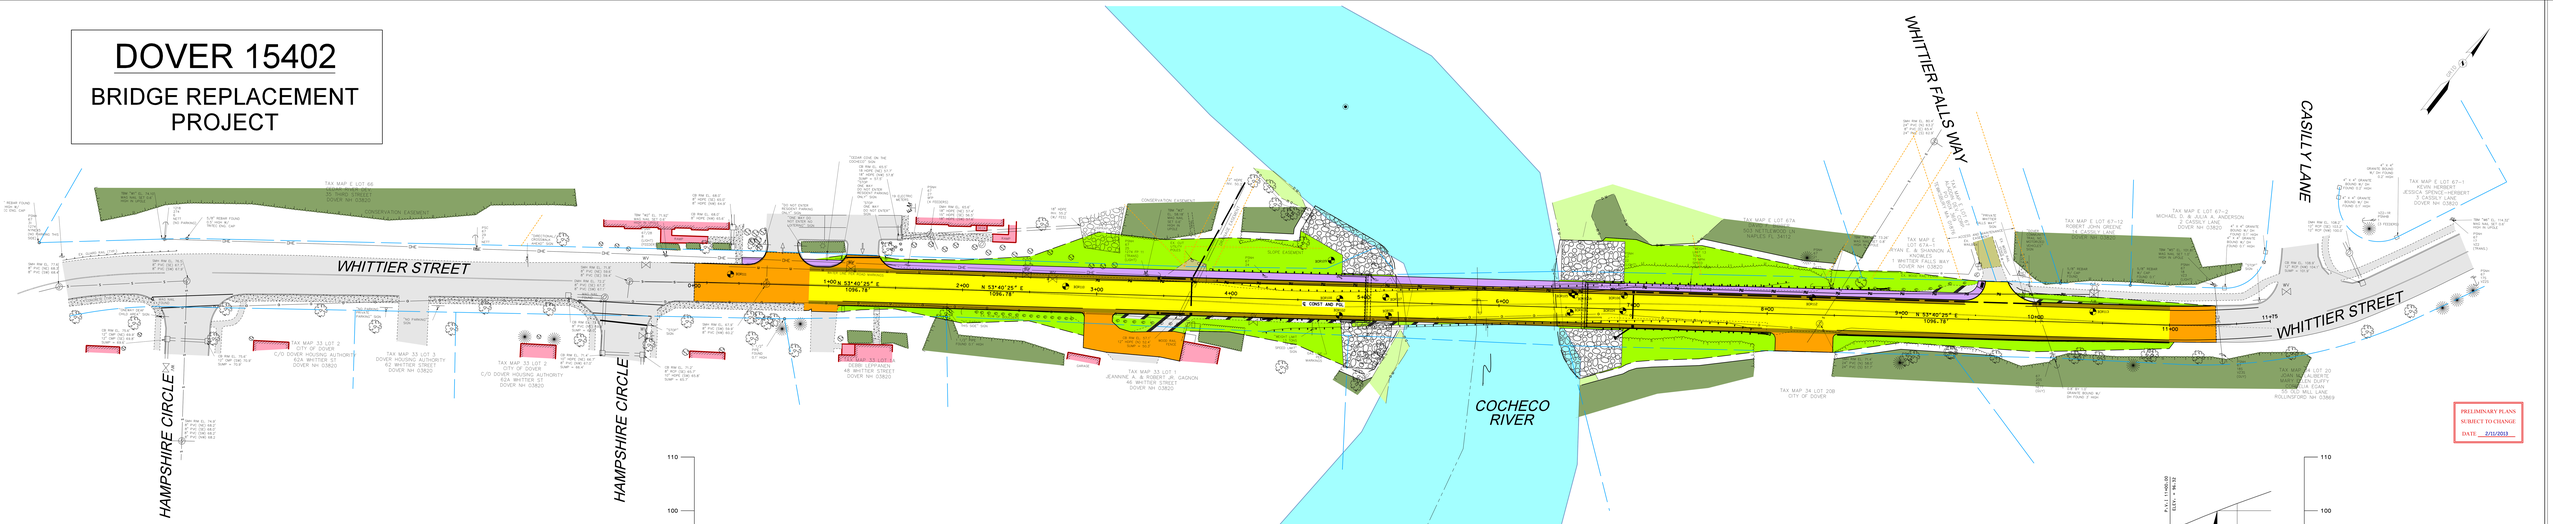

PRELIMINARY PLANS
SUBJECT TO CHANGE
DATE 2/21/2013

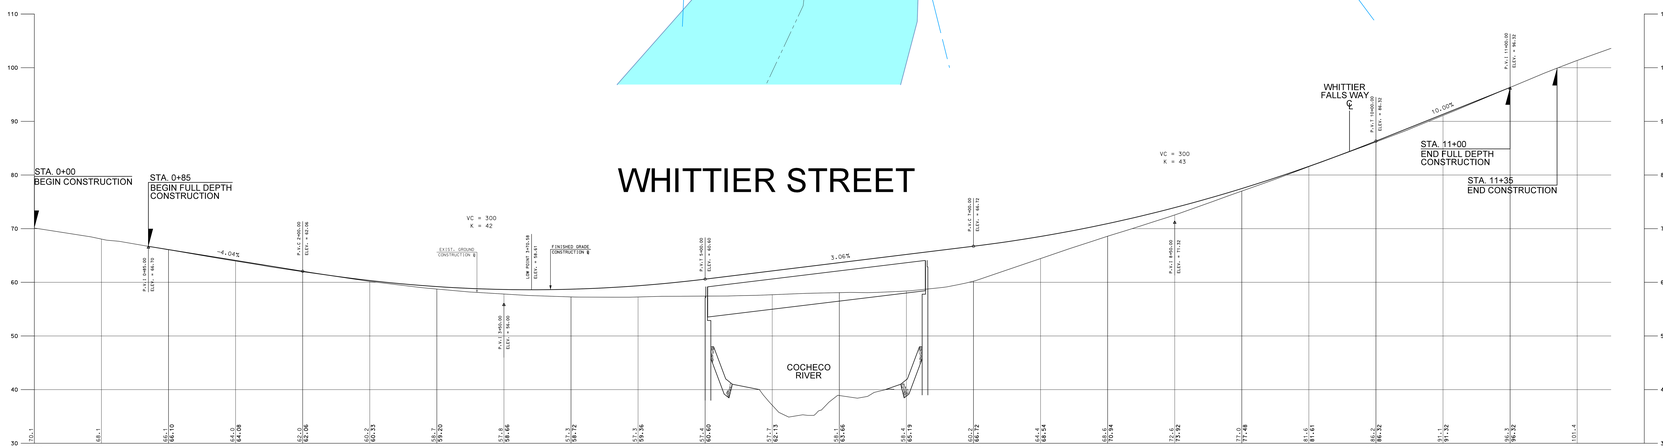

LEGEND

- Travel Way of Proposed Roadway Constructed in 13933-I contract
- Travel Way of Proposed Roadway Overlayed in 13933-I contract
- Shoulder of Proposed Roadway
- Proposed Roadway Traffic Islands
- Proposed Sidewalk
- Access Points to Proposed Roadway (Drives, etc.)
- Approximate Limit of Slope Work and Landscaping
- Removal of Existing Pavement Outside of Slope Work
- Existing Pavement (Roadways, Drives, Sidewalks, etc.)
- Existing Tree and/or Brush Line
- Water (Rivers, Streams, Lakes, Ponds, Swamps, etc.)
- Buildings
- Buildings To Be Removed
- Existing Wetlands
- Proposed Wetlands
- Property Lines
- State, County, City and Town Lines
- Existing Easement Lines
- Proposed Easement Lines
- Existing R.O.W. (Right-of-Way)
- Proposed R.O.W.
- Existing C.A.R.O.W. (Controlled Access)
- Proposed C.A.R.O.W.
- Existing L.A.R.O.W. (Limited Access)
- Proposed L.A.R.O.W.
- Building Fill
- Water Fill
- Stone Fill
- Bridge Removal

prepared by
New Hampshire Department of Transportation
Highway Design Bureau

SCALE IN FEET
20 0 20 40

CITY OF DOVER

PUBLIC HEARING PLAN

THE Louis Berger Group, INC.
Manchester, New Hampshire
(603) 314-5200

DATE	STATE PROJECT NO.	SHEET NO.	TOTAL SHEETS
15-02(ne)EL.BG	15402	1	1

15402HEARING.dgn 2/11/2013 9:08:17 AM Bagnoon