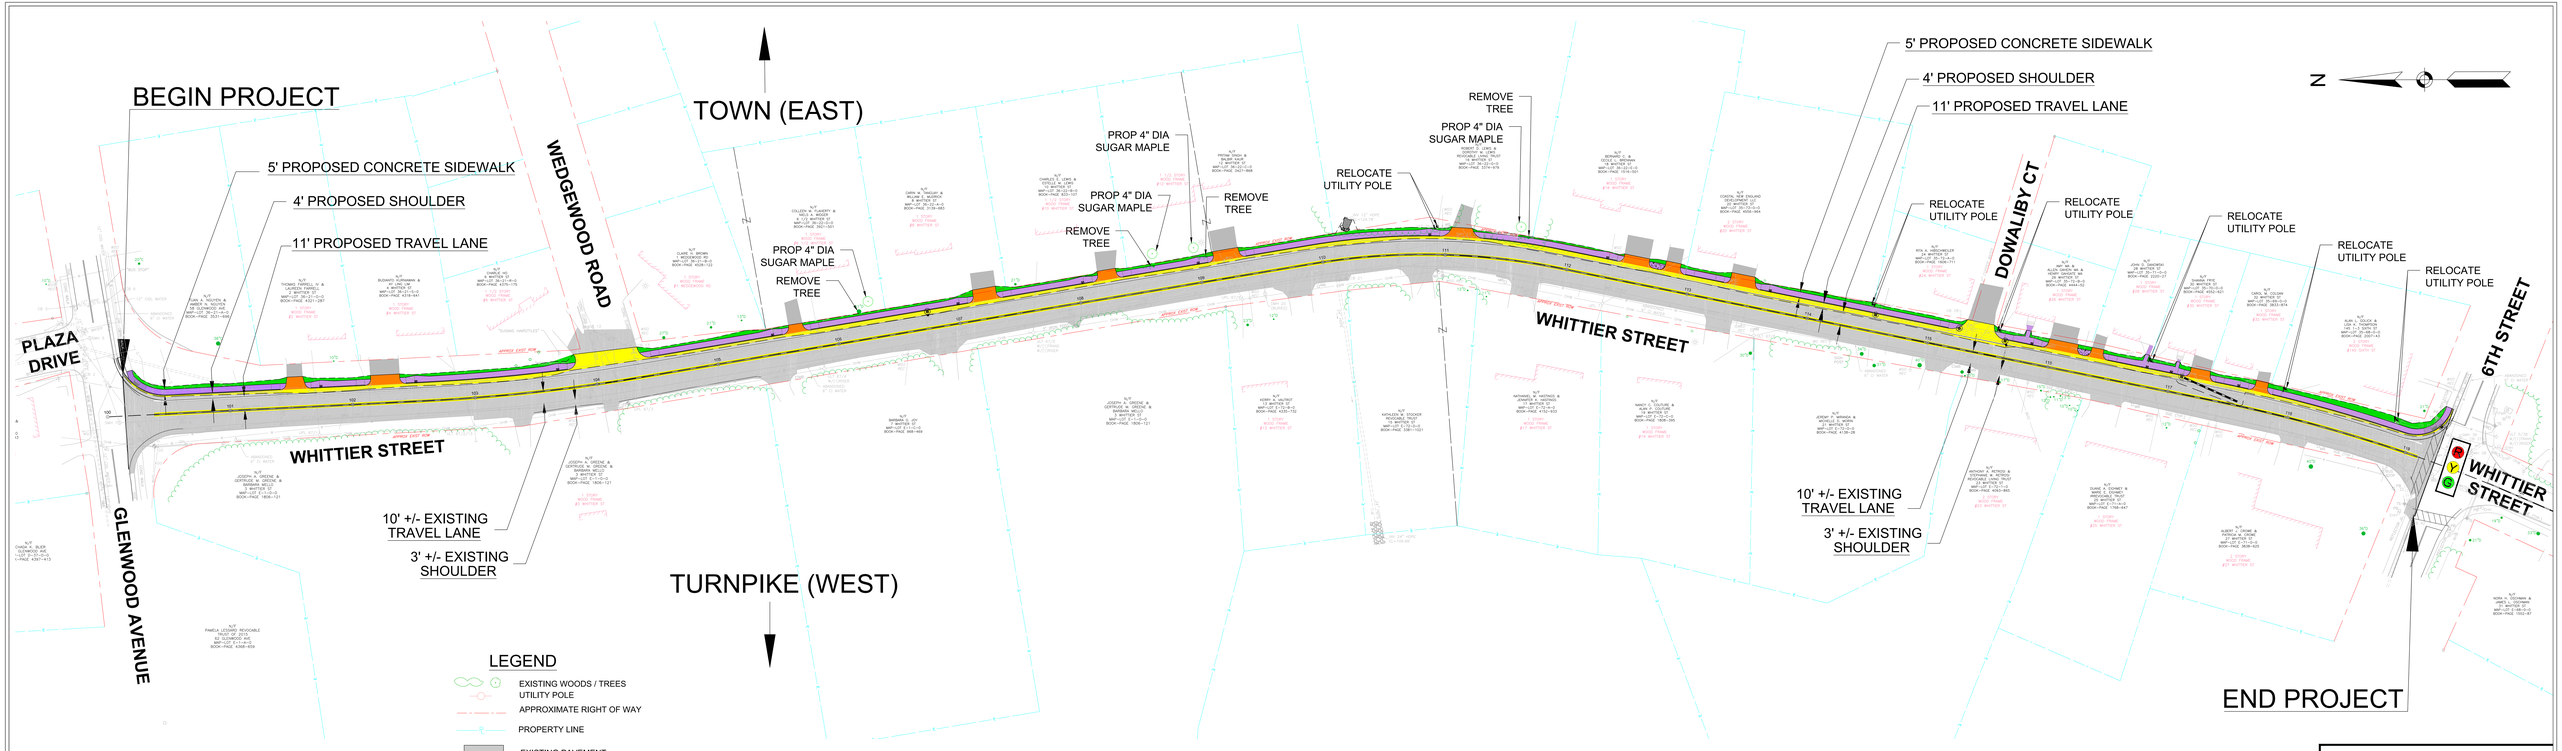


## LEGEND

- EXISTING WOODS / TREES
- UTILITY POLE
- APPROXIMATE RIGHT OF WAY
- PROPERTY LINE
- EXISTING PAVEMENT
- NEW PAVEMENT CONSTRUCTION
- CONCRETE SIDEWALK CONSTRUCTION
- DRIVEWAY APRON CONSTRUCTION
- NEW LAWN CONSTRUCTION

# WHITTIER STREET SIDEWALK CONSTRUCTION PROJECT

TEC The Engineering Corp

October 24, 2018

CITY OF DOVER

WHITTIER STREET SIDEWALK IMPROVEMENTS - DOVER, NH

FINAL DESIGN