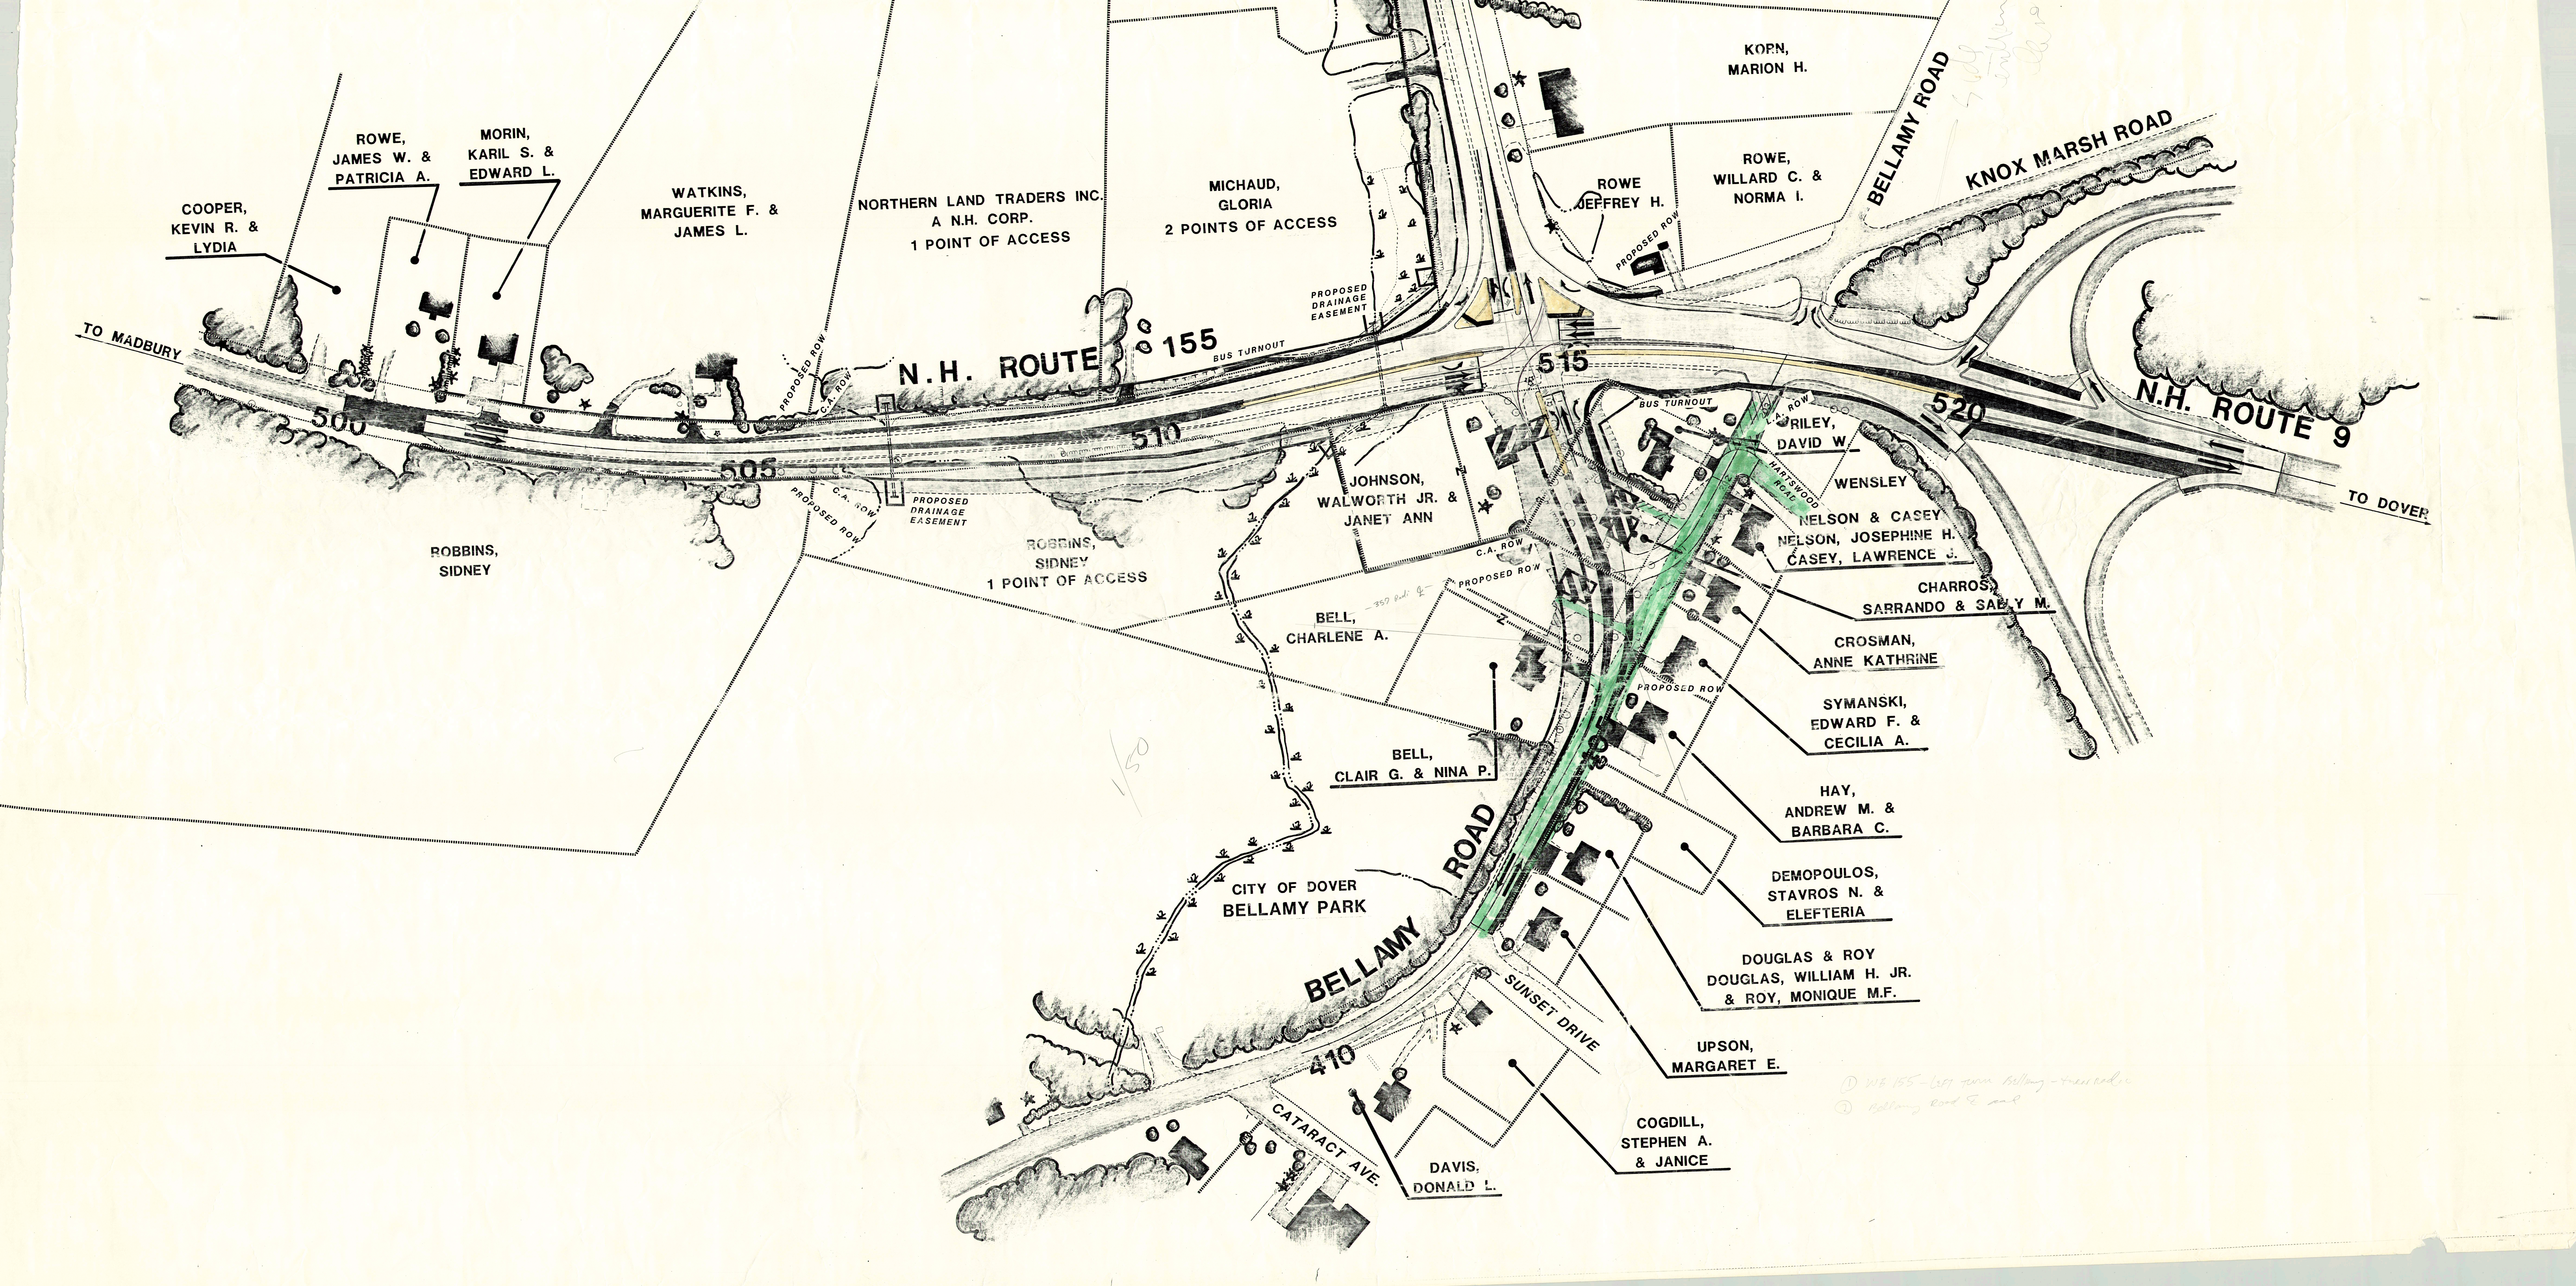
KORN,
MARION H.
BELLAMY ROAD
KNOX MARSH ROAD
ROWE,
JAMES W. &
PATRICIA A.
MORIN,
KARIL S. &
EDWARD L.
COOPER,
KEVIN R. &
LYDIA
WATKINS,
MARGUERITE F. &
JAMES L.
NORTHERN LAND TRADERS INC.
A N.H. CORP.
1 POINT OF ACCESS
MICHAUD,
GLORIA
2 POINTS OF ACCESS
ROWE
JEFFREY H.
ROWE,
WILLARD C. &
NORMA I.
PROPOSED ROW
PROPOSED DRAINAGE EASEMENT
TO MADBURY
N.H. ROUTE 155
BUS TURNOUT
500
505
510
515
520
N.H. ROUTE 9
TO DOVER
C.A. ROW
PROPOSED ROW
PROPOSED DRAINAGE EASEMENT
ROBBINS,
SIDNEY
ROBBINS,
SIDNEY
1 POINT OF ACCESS
JOHNSON,
WALWORTH JR. &
JANET ANN
BUS TURNOUT
C.A. ROW
RILEY,
DAVID W.
HARSWOOD ROAD
WENSLEY
NELSON & CASEY
NELSON, JOSEPHINE H.
CASEY, LAWRENCE J.
CHARROS,
SARRANDO & SALLY M.
CROSMAN,
ANNE KATHRINE
SYMANSKI,
EDWARD F. &
CECILIA A.
HAY,
ANDREW M. &
BARBARA C.
DEMOPOULOS,
STAVROS N. &
ELEFTERIA
DOUGLAS & ROY
DOUGLAS, WILLIAM H. JR.
& ROY, MONIQUE M.F.
UPSON,
MARGARET E.
COGDILL,
STEPHEN A.
& JANICE
BELL,
CHARLENE A.
BELL,
CLAIR G. & NINA P.
CITY OF DOVER
BELLAMY PARK
BELLAMY ROAD
SUNSET DRIVE
410
CATARACT AVE.
DAVIS,
DONALD L.