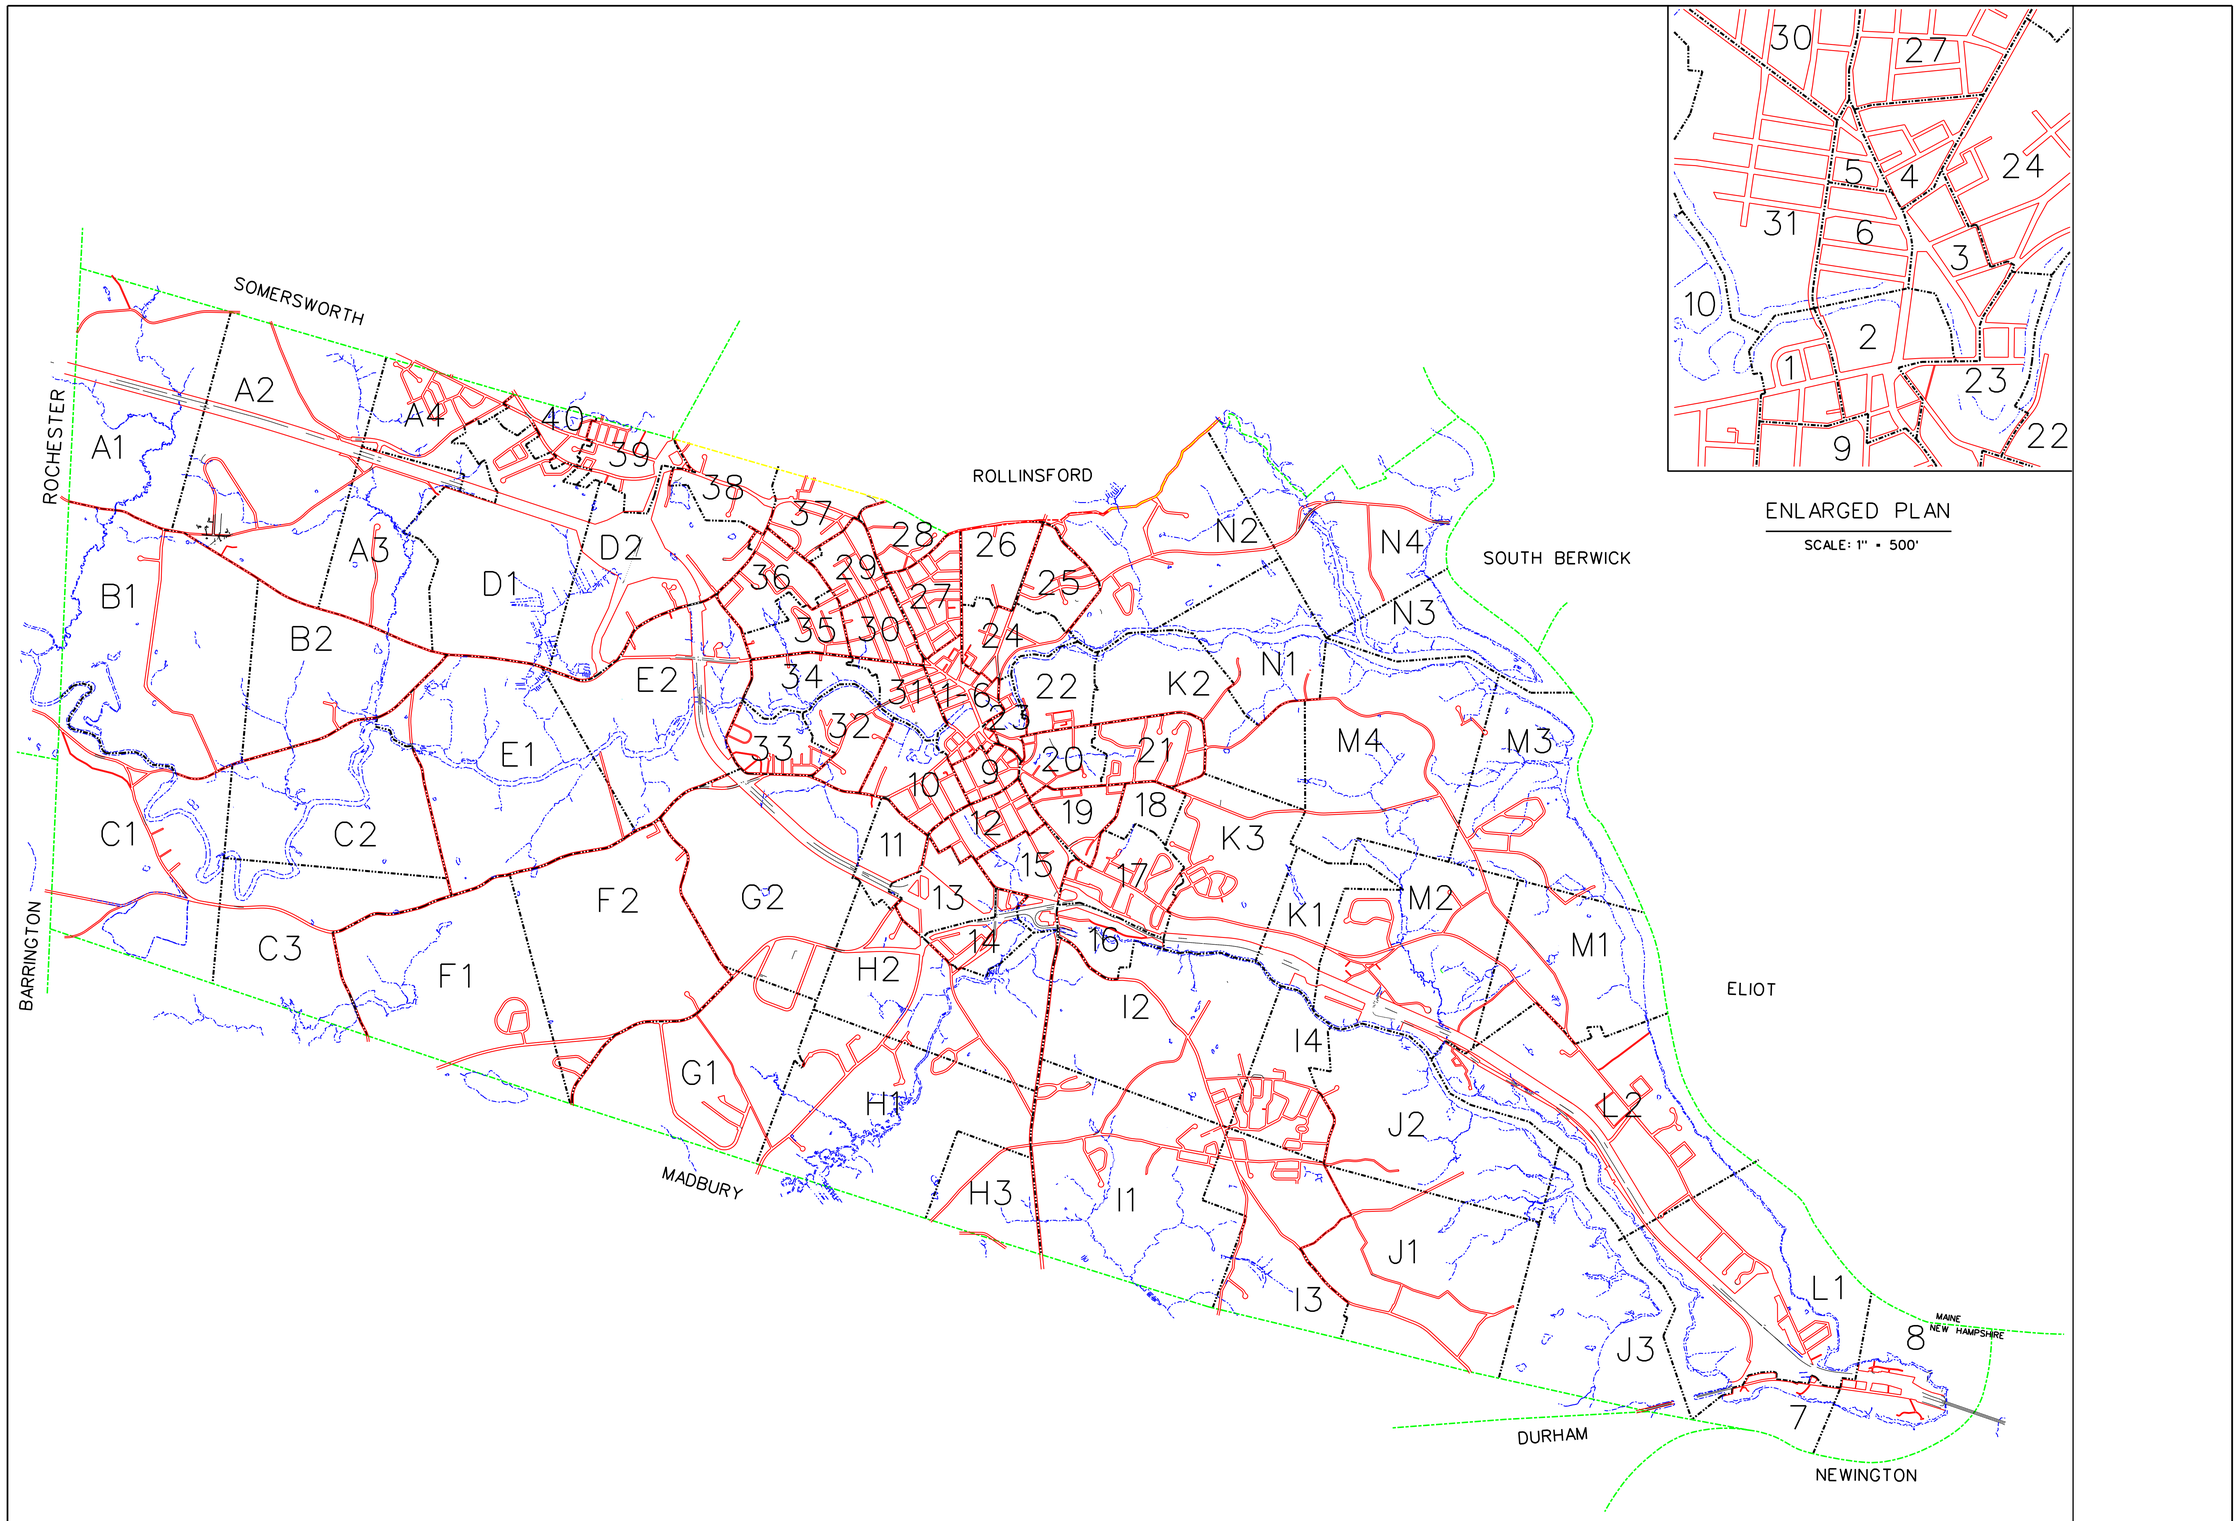

PREPARED BY:
CITY OF DOVER GEOGRAPHIC INFORMATION SYSTEM
288 CENTRAL AVENUE DOVER, NEW HAMPSHIRE

JOB NO.	ISSUE	APPROVED BY	DATE
18514	ORIGINAL		

REVISIONS

NO.	APPROVED BY	DATE	NO.	APPROVED BY	DATE

PLANIMETRIC MAPPING PREPARED BY:
GEOD CORPORATION
16-24 KANOUSE ROAD, NEWFOUNDLAND, N.J. 07435
FROM AERIAL PHOTOGRAPHY, DATED APRIL, 1987
1500 0 1500 3000
SCALE: 1 INCH = 1500 FEET

LEGEND

CITY BOUNDARY		RAILROAD	
MAP BOUNDARY		STREAM, RIVER	
STREET LINE		LAKE, POND	
PROPERTY LINE		WETLANDS	
MAP-PARCEL NUMBER	2-34	MEAN HIGH WATER	
FRONTAGE (APPROXIMATE)	100.00'	RETAINING WALL	

KEY

NOTES:
THIS MAP IS MAINTAINED FOR TAX ASSESSMENT PURPOSES ONLY.
NO OTHER USE IS AUTHORIZED.
GRID IS BASED UPON NEW HAMPHIRE STATE PLANE COORDINATE SYSTEM.

CITY OF DOVER
STRAFFORD COUNTY, NEW HAMPSHIRE
TAX ASSESSOR'S MAP
KEY MAP

PLOT DATE: 11/1/2004

keymap.dgn 11/19/2004 12:46:42 PM