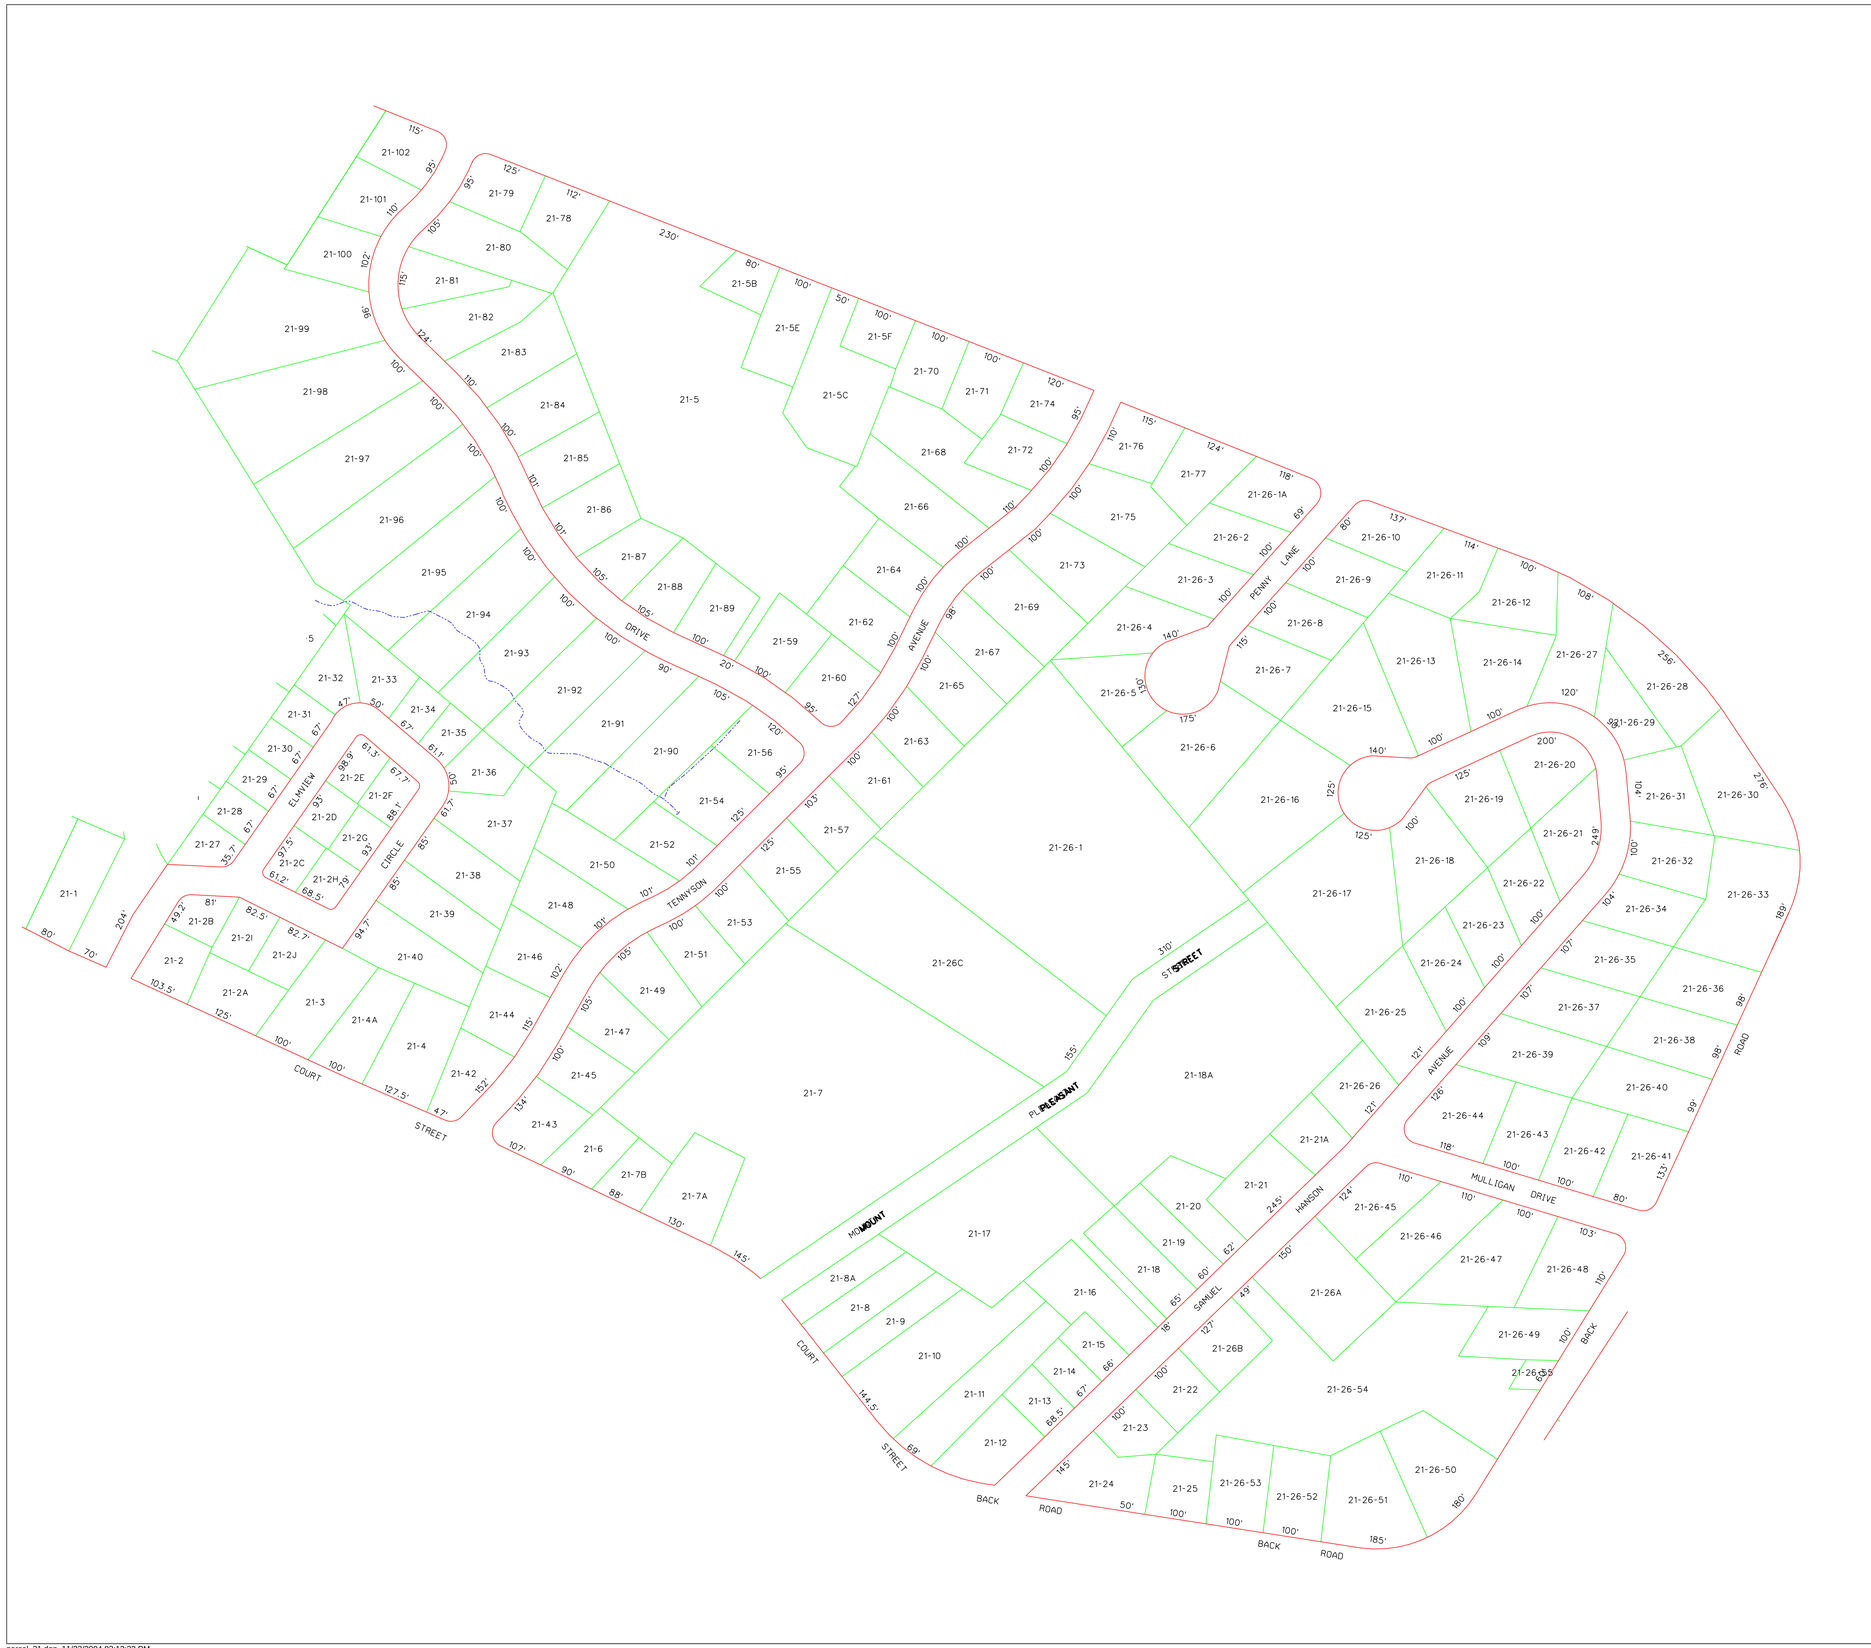

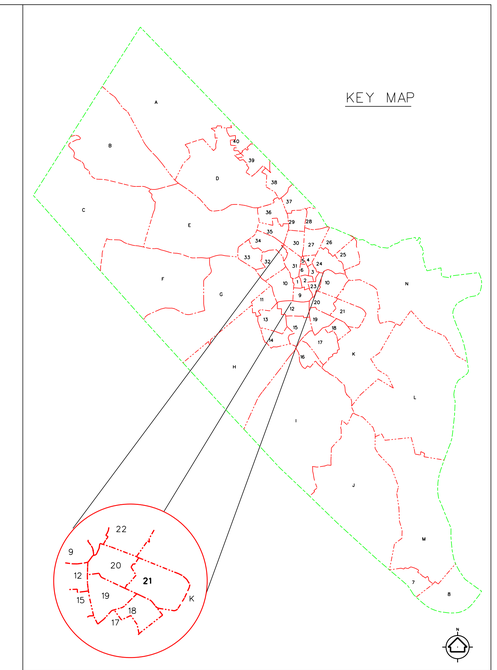

LEGEND

CITY BOUNDARY		RAILROAD	
MAP BOUNDARY		STREAM, RIVER	
R.O.W LINE		LAKE, POND	
PROPERTY LINE		WETLANDS	
MAP-PARCEL NUMBER	2-34	MEAN HIGH WATER	
FRONTAGE (APPROXIMATE)	100.00'	WATERFRONTAGE (APPROXIMATE)	100.00 Ft

SCALE: 1 INCH = 2000 FEET

COMMENTS

PLANIMETRIC MAPPING PREPARED BY:

GEOD CORPORATION

16-24 KANOUSE ROAD, NEWFOUNDLAND, N.J. 07435

FROM AERIAL PHOTOGRAPHY, DATED APRIL, 1987

NOTES:

THIS MAP IS MAINTAINED FOR TAX ASSESSMENT PURPOSES ONLY
NO OTHER USE IS AUTHORIZED.
GRID IS BASED UPON NEW HAMPHIRE STATE PLANE COORDINATE SYSTEM.

CITY OF DOVER

STRAFFORD COUNTY, NEW HAMPSHIRE

TAX ASSESSOR'S MAP

MAP 21

APPROVED BY : _____ DATE: _____	PLOT DATE	REVISION NO.

CITY OF DOVER GEOGRAPHIC INFORMATION SYSTEM

288 CENTRAL AVENUE DOVER, NEW HAMPSHIRE

parcel_21.dgn 11/22/2004 03:12:32 PM