


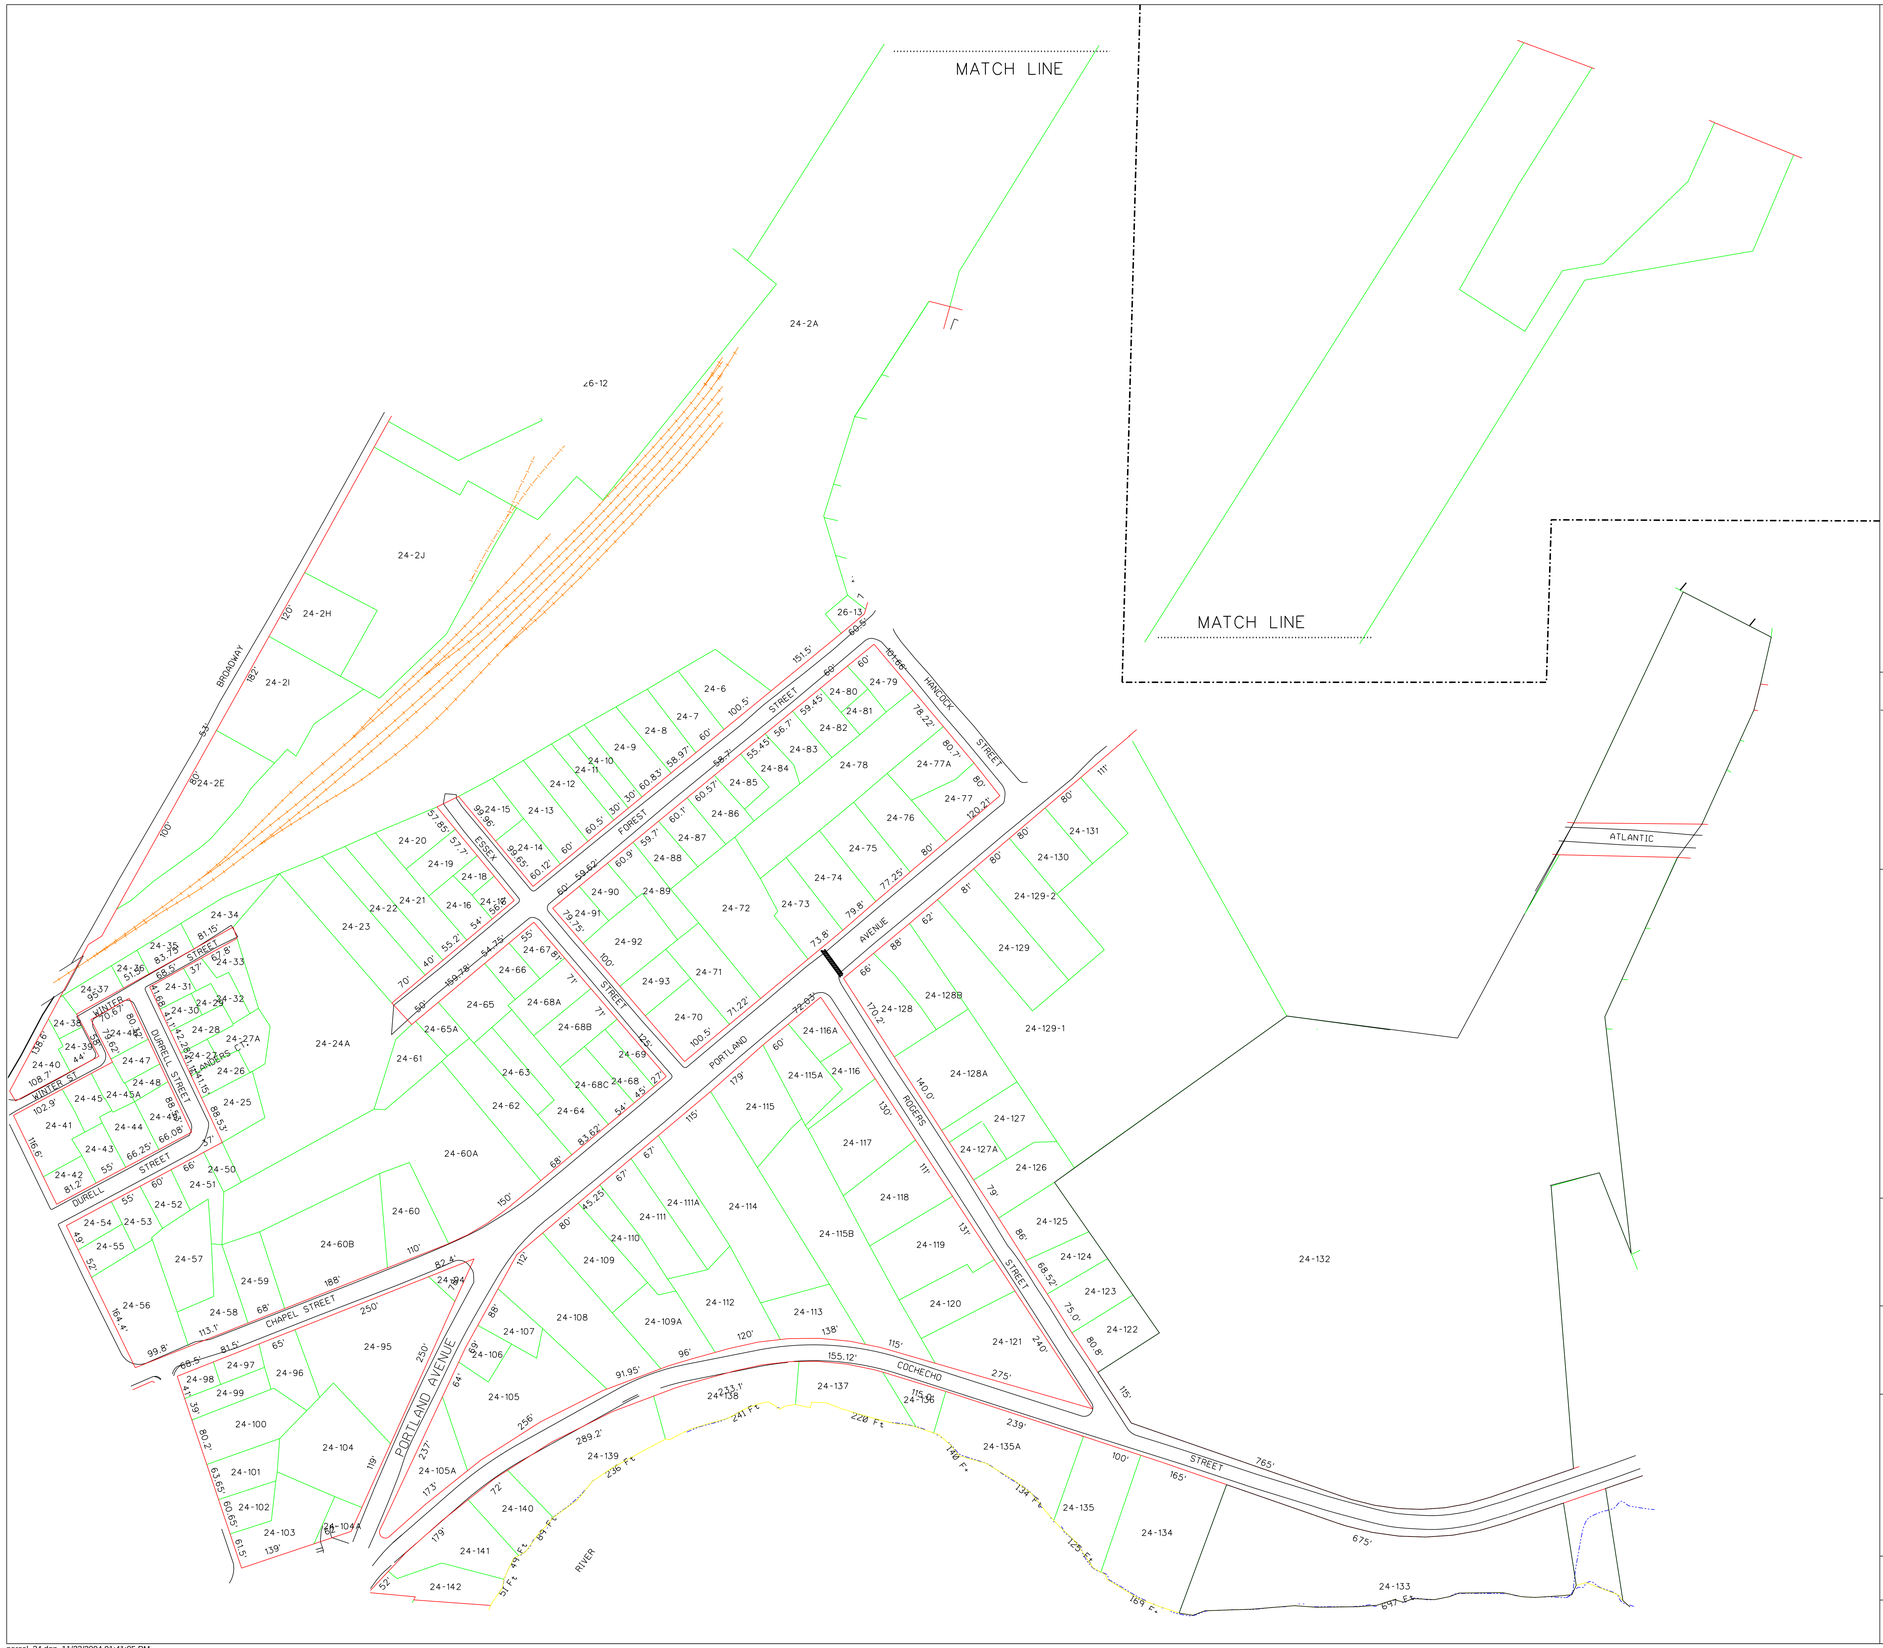


## LEGEND

| | |
|---|---|
| CITY BOUNDARY | RAILROAD |
| MAP BOUNDARY | STREAM, RIVER |
| R.O.W LINE | LAKE, POND |
| PROPERTY LINE | WETLANDS |
| MAP-PARCEL NUMBER 2-34 | MEAN HIGH WATER |
| FRONTAGE (APPROXIMATE) 100.00' | WATERFRONTAGE (APPROXIMATE) 100.00 Ft |

0 1000 2000 3000

SCALE: 1 INCH = 2000 FEET
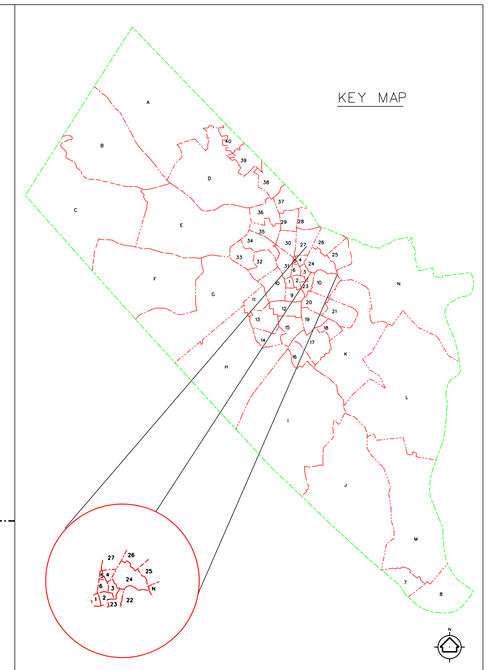
## COMMENTS

PLANIMETRIC MAPPING PREPARED BY:

GEOD CORPORATION

16-24 KANOUSE ROAD, NEWFOUNDLAND, N.J. 07435

FROM AERIAL PHOTOGRAPHY, DATED APRIL, 1987

NOTES:

THIS MAP IS MAINTAINED FOR TAX ASSESSMENT PURPOSES ONLY
NO OTHER USE IS AUTHORIZED.
GRID IS BASED UPON NEW HAMPHIRE STATE PLANE COORDINATE SYSTEM.

# CITY OF DOVER

STRAFFORD COUNTY, NEW HAMPSHIRE

TAX ASSESSOR'S MAP

# MAP 24

| APPROVED BY : _____ DATE: _____ | PLOT DATE | REVISION NO. |
|---|---|---|

CITY OF DOVER GEOGRAPHIC INFORMATION SYSTEM

288 CENTRAL AVENUE DOVER, NEW HAMPSHIRE

parcel_24.dgn 11/23/2004 01:41:05 PM