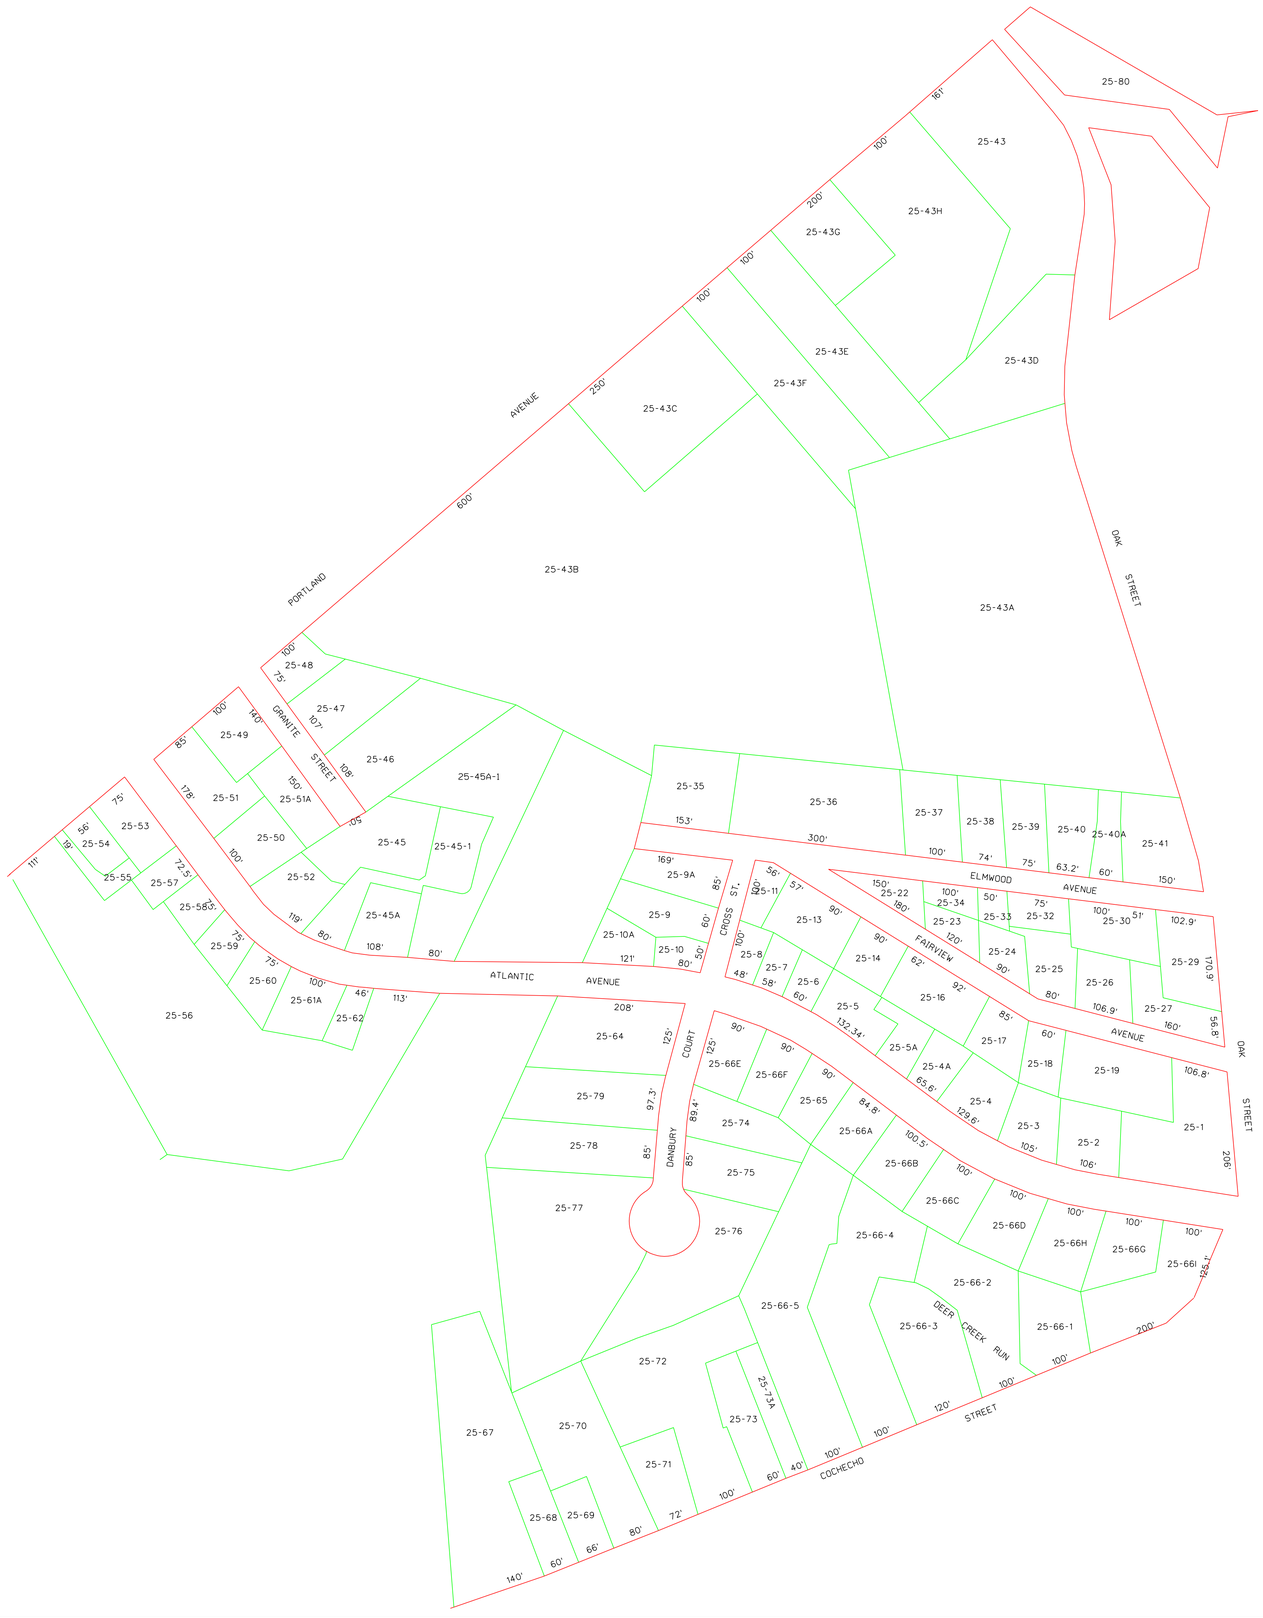

KEY MAP

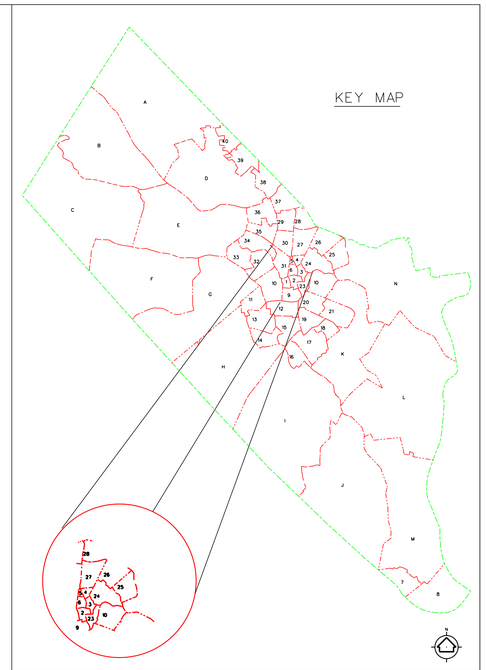

LEGEND

CITY BOUNDARY	RAILROAD
MAP BOUNDARY	STREAM, RIVER
R.O.W LINE	LAKE, POND
PROPERTY LINE	WETLANDS
MAP-PARCEL NUMBER 2-34	MEAN HIGH WATER
FRONTAGE (APPROXIMATE) 100.00'	WATERFRONTAGE (APPROXIMATE) 100.00 Ft

100 0 100 200

SCALE: 1 INCH = 100 FEET

COMMENTS

PLANIMETRIC MAPPING PREPARED BY:

GEOD CORPORATION

16-24 KANOUSE ROAD, NEWFOUNDLAND, N.J. 07435

FROM AERIAL PHOTOGRAPHY, DATED APRIL, 1987

NOTES:

THIS MAP IS MAINTAINED FOR TAX ASSESSMENT PURPOSES ONLY
NO OTHER USE IS AUTHORIZED.
GRID IS BASED UPON NEW HAMPHIRE STATE PLANE COORDINATE SYSTEM.

CITY OF DOVER

STRAFFORD COUNTY, NEW HAMPSHIRE

TAX ASSESSOR'S MAP

MAP 25

APPROVED BY : _____ DATE: _____	PLOT DATE	REVISION NO.

CITY OF DOVER GEOGRAPHIC INFORMATION SYSTEM

288 CENTRAL AVENUE DOVER, NEW HAMPSHIRE

parcel_25.dgn 11/23/2004 02:01:00 PM